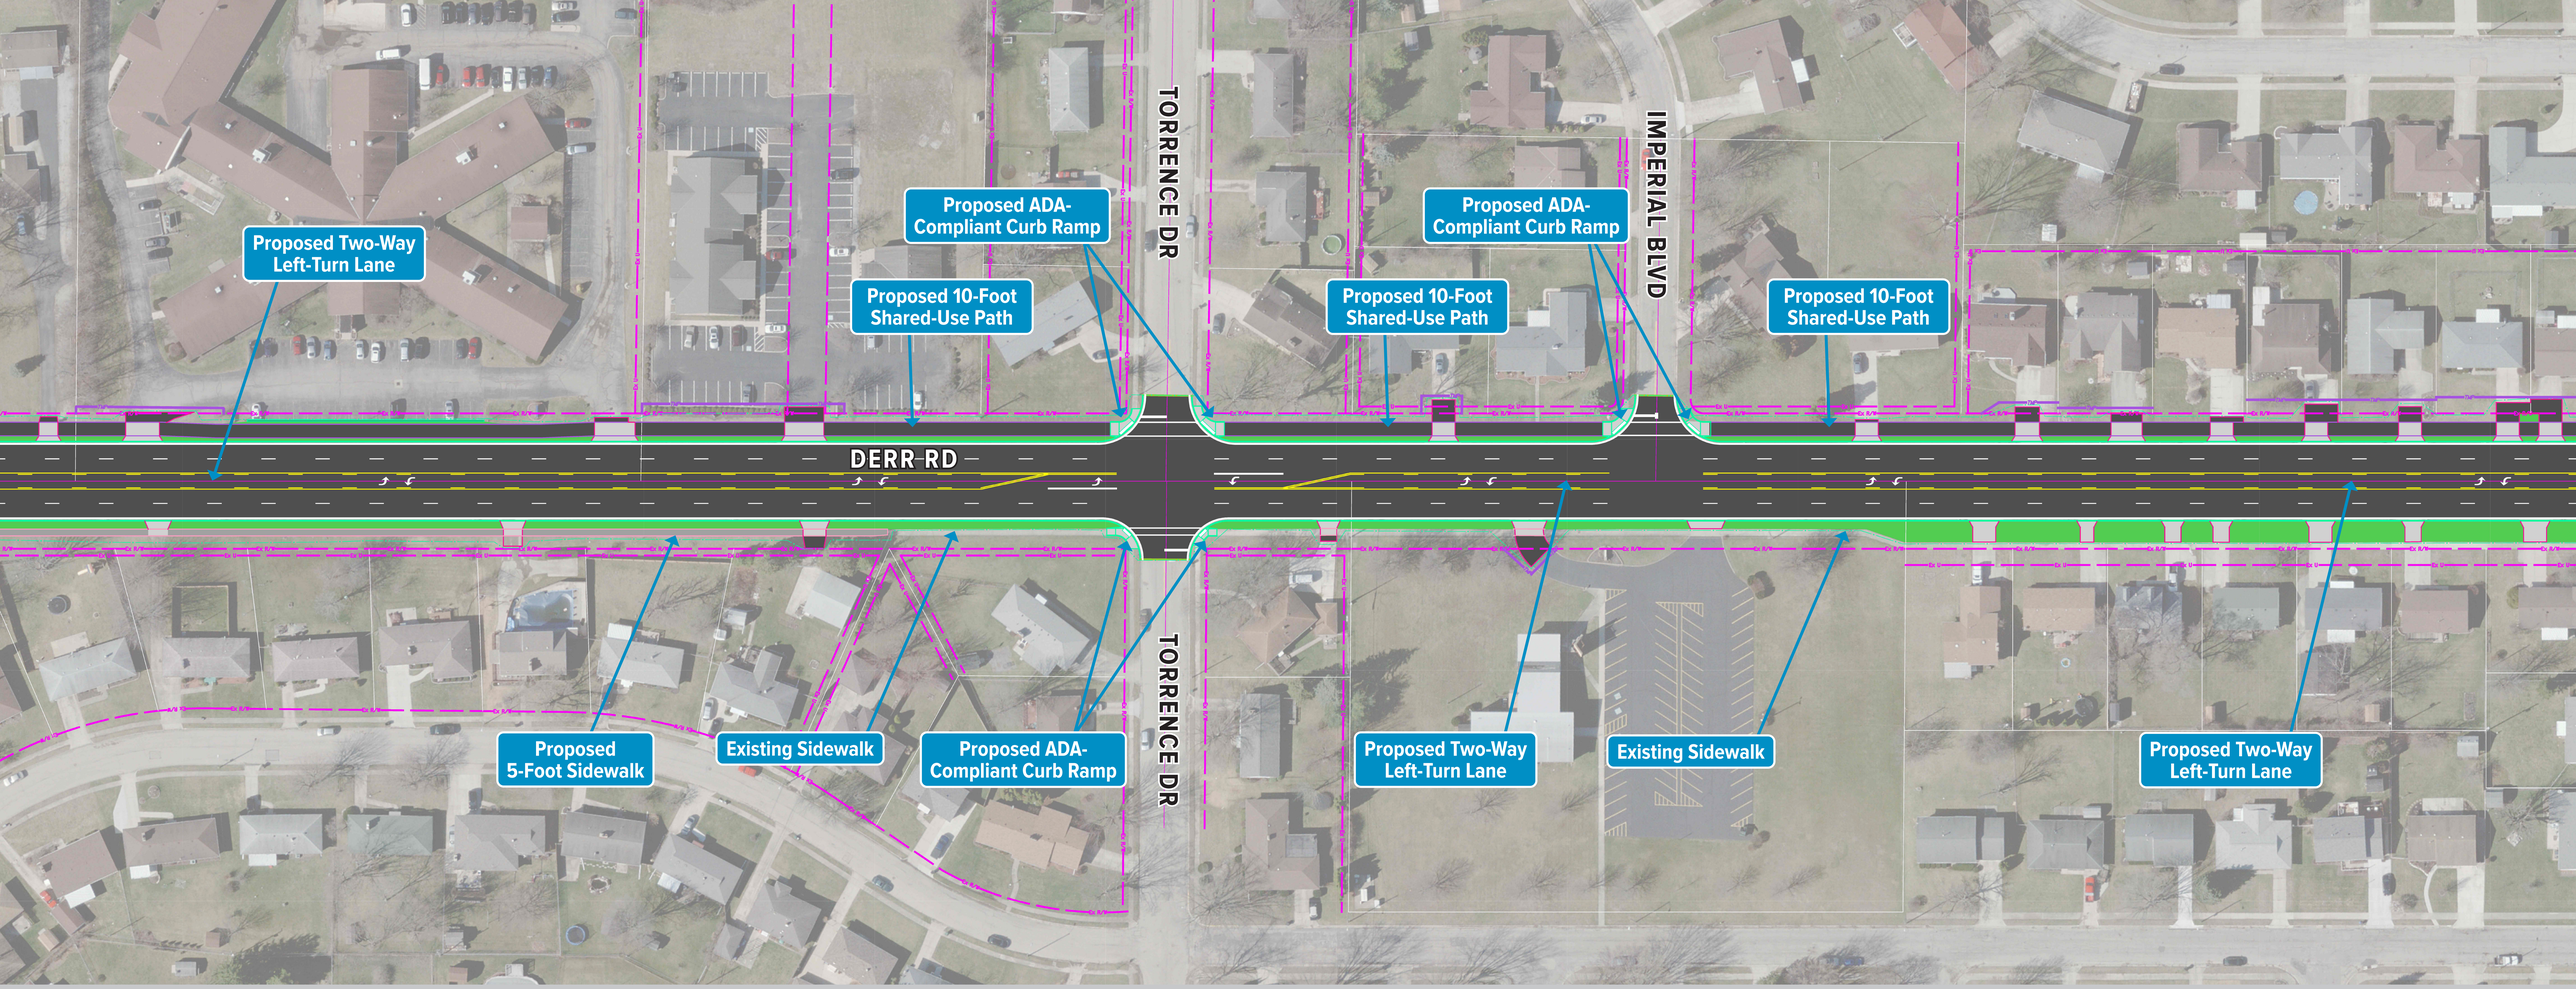

CITY OF SPRINGFIELD EST. OHIO 1850

STATE OF OHIO DEPARTMENT OF TRANSPORTATION

AMERICAN STRUCTUREPOINT INC.

DERR RD CORRIDOR PROJECT

SCROLL PLOT